SPECIAL NOTE:
THIS TEMPLATE IS NOT "HANDED", PAY ATTENTION TO INSIDE AND OUTSIDE ON THE DRAWING

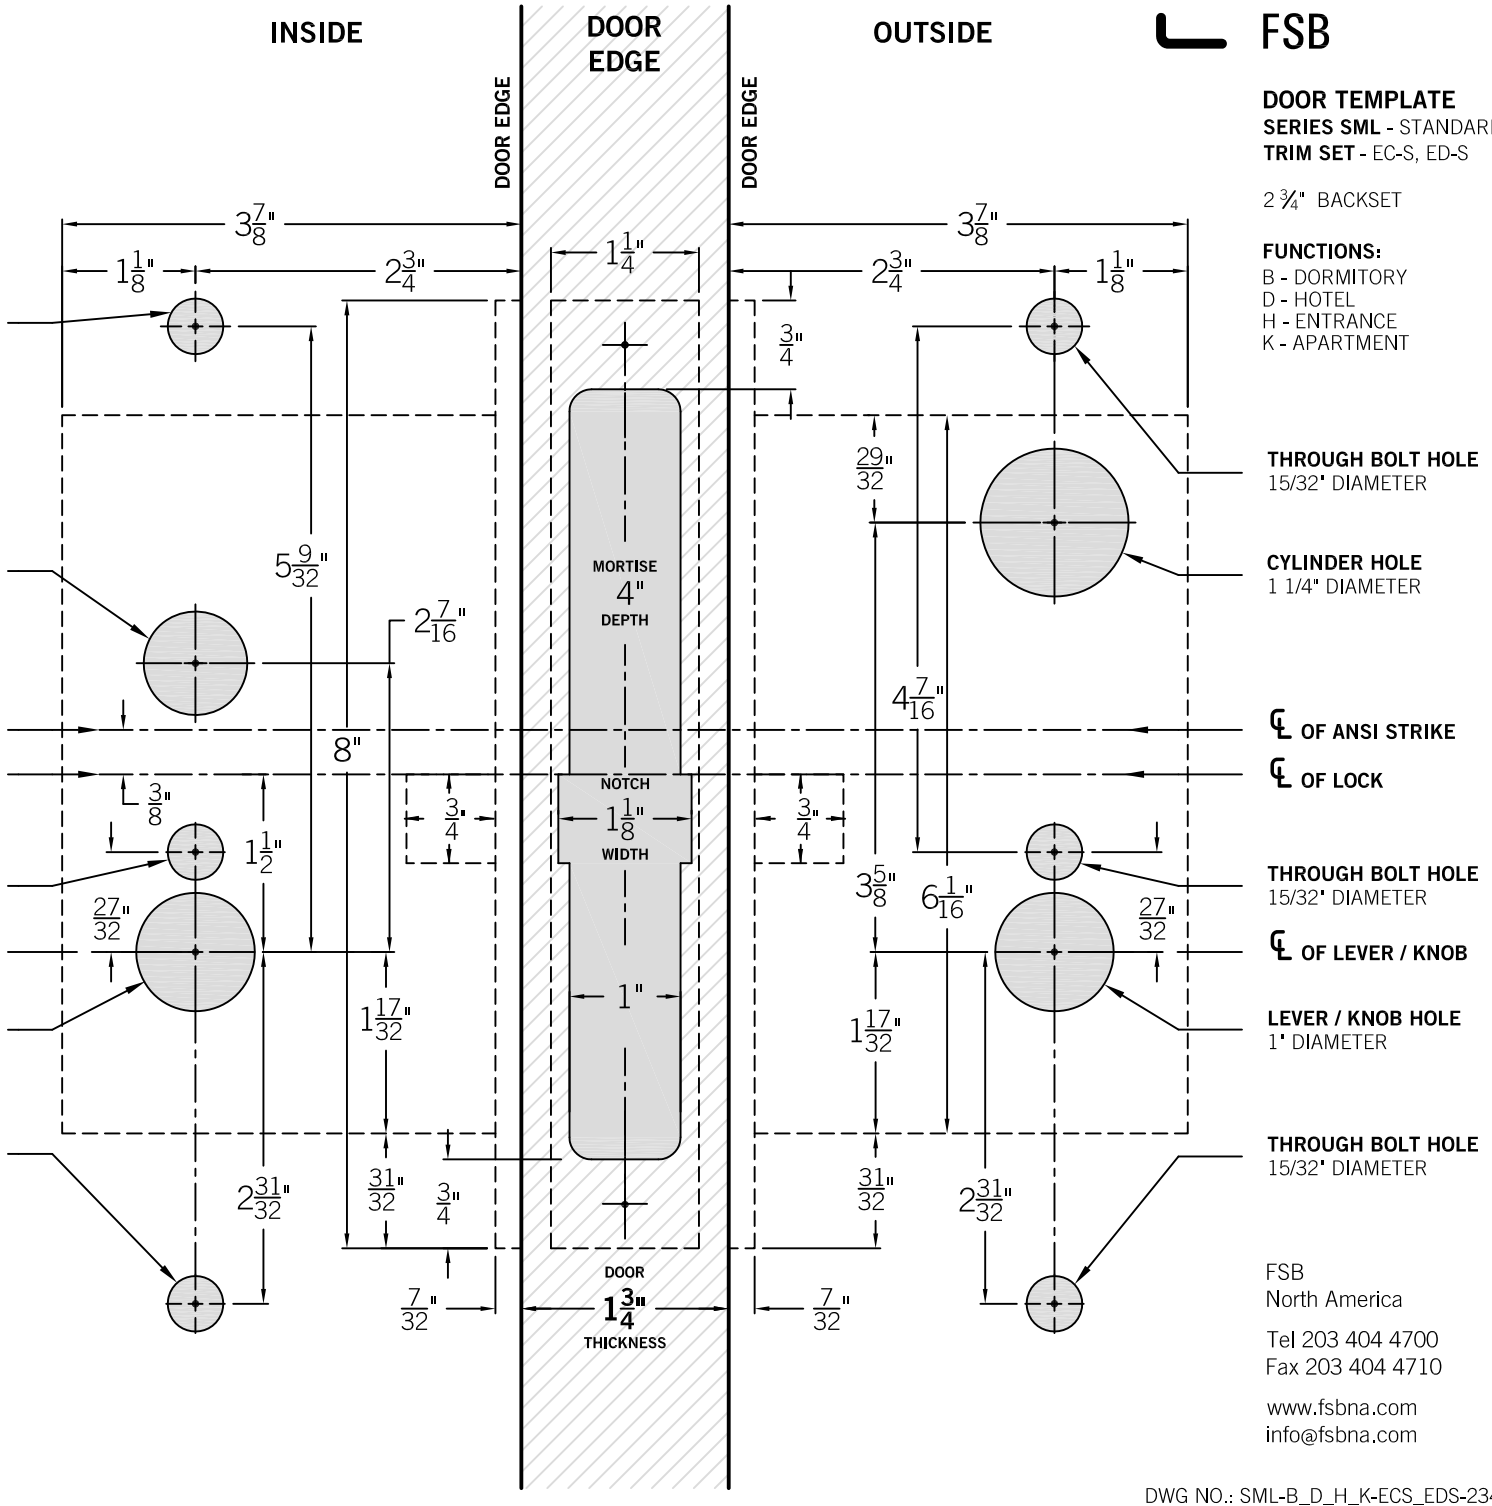

RESPONSIBILITY:
DOOR AND FRAME FABRICATORS ARE RESPONSIBLE FOR PROVIDING ADEQUATE CONSTRUCTION OR REINFORCEMENTS FOR PROPER INSTALLATION OF HARDWARE

NOTE:
BACKSET MEASURED FROM CENTER OF DOOR EDGE

FSB

DOOR TEMPLATE

SERIES SML - STANDARD MORTISE
TRIM SET - EC-S, ED-S

2 3/4" BACKSET

FUNCTIONS:
B - DORMITORY
D - HOTEL
H - ENTRANCE
K - APARTMENT

FSB
North America

Tel 203 404 4700
Fax 203 404 4710

www.fsbna.com
info@fsbna.com

DWG NO.: SML-B_D_H_K-ECS_EDS-234-134.DWG
REVISION: 03/10/14

FSB

STRIKE/DUST BOX DETAIL
FOR WOOD DOORS/FRAMES

SERIES SML MORTISE STRIKE
UNIVERSAL STRIKE
(FOR FUNCTIONS A, B, C, E, H, T, CRX)

NOTE: STANDARD LIP TO CENTER = 1 1/4" (M1)

M2 = 1 1/8"; M3 = 1 3/8"; M4 = 1 1/2"
M5 = 1 3/4"; M6 = 2"; M7 = 2 1/4"
M8 = 2 1/2"; M9 = 2 3/4"; M10 = 3"

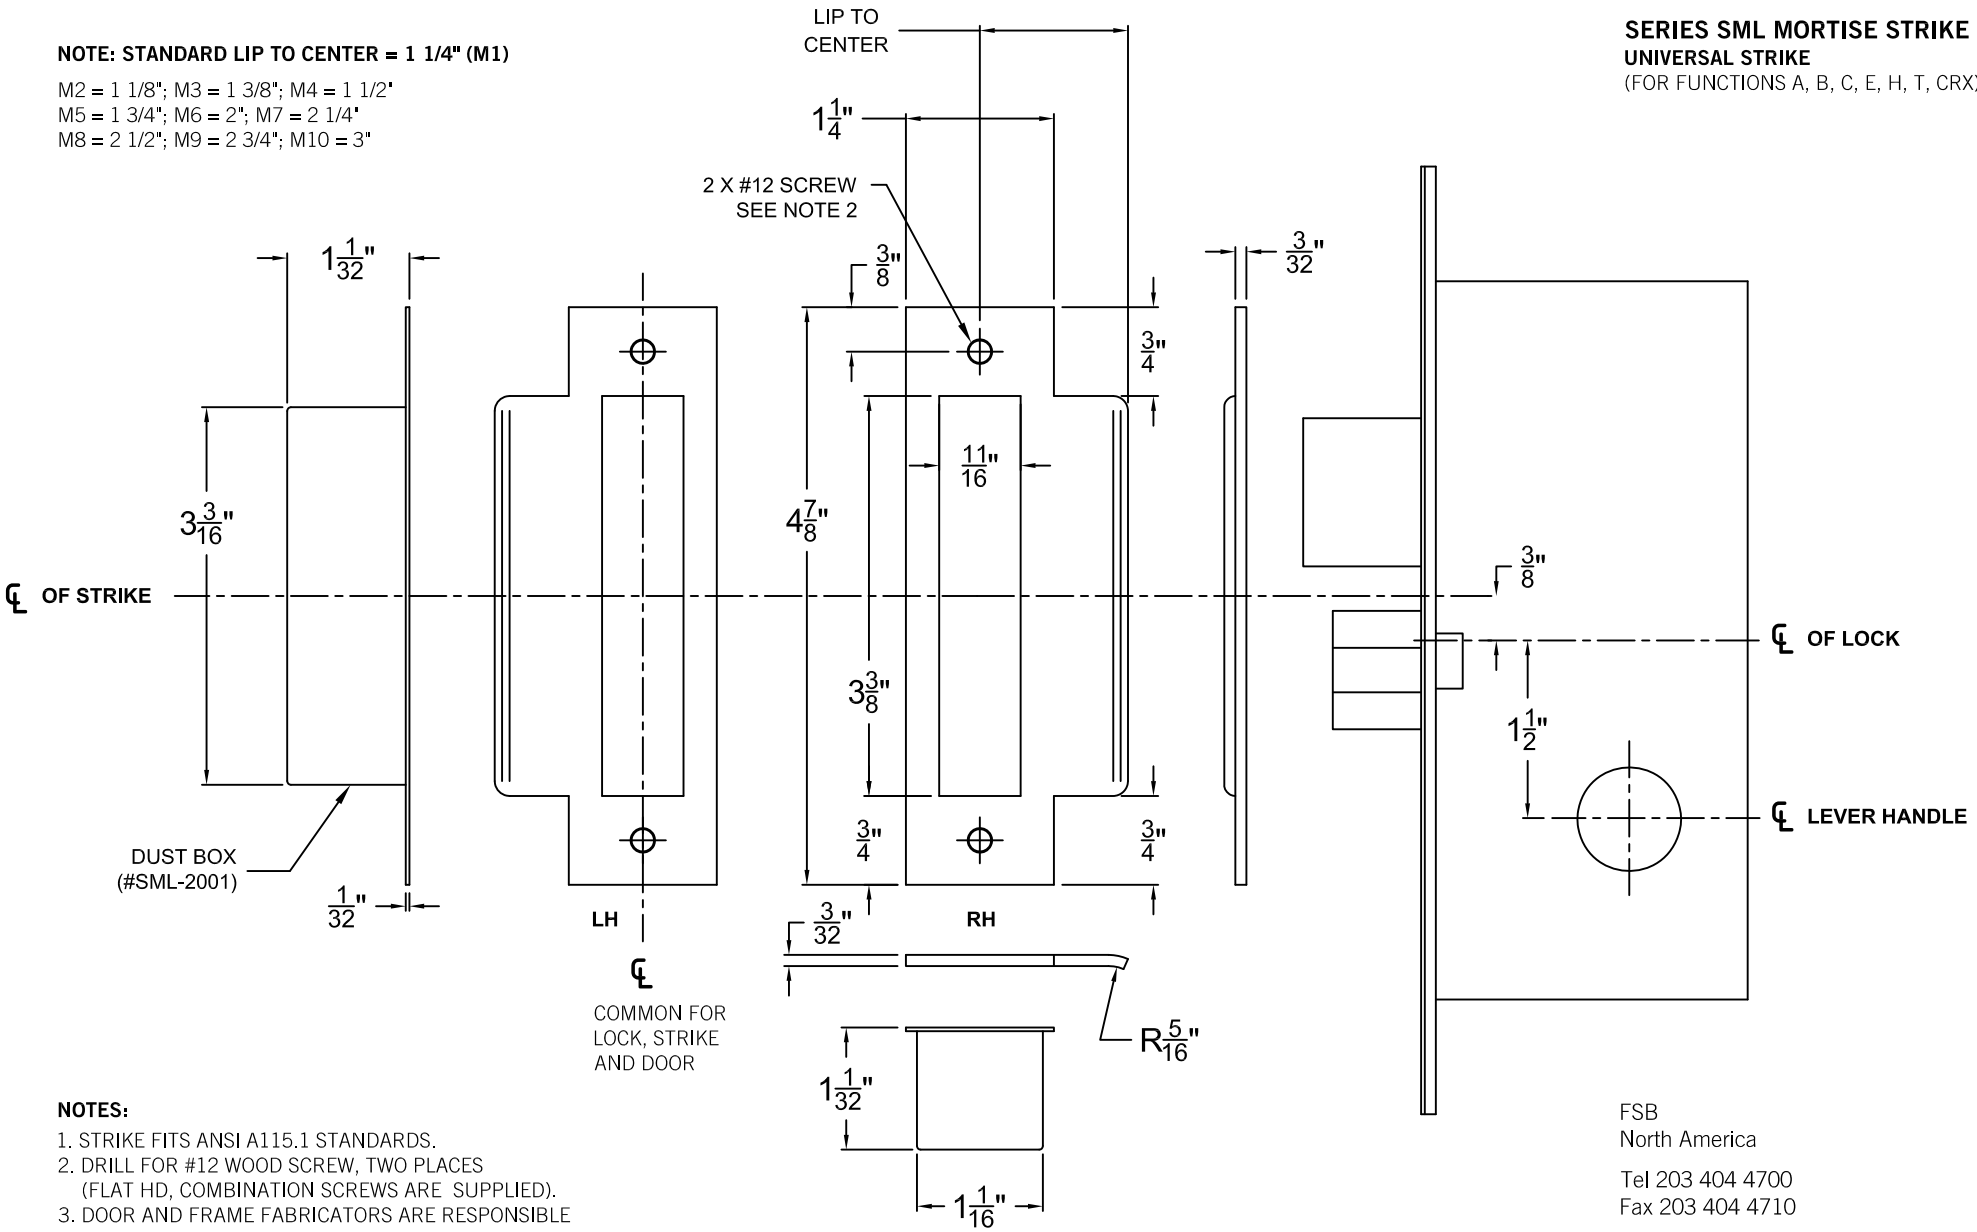

NOTES:

1. STRIKE FITS ANSI A115.1 STANDARDS.
2. DRILL FOR #12 WOOD SCREW, TWO PLACES (FLAT HD, COMBINATION SCREWS ARE SUPPLIED).
3. DOOR AND FRAME FABRICATORS ARE RESPONSIBLE FOR PROVIDING ADEQUATE CONSTRUCTION OR REINFORCEMENT FOR PROPER INSTALLATION OF HARDWARE.

FSB
North America

Tel 203 404 4700
Fax 203 404 4710

www.fsbna.com
info@fsbna.com

DWG NO.: STRIKE-SML-UNIVERSAL_WOOD. DWG
REV. 06/09/14